ADDENDUM NO.2
February 15, 2018

Gymnasium Office Renovation @ North Street School
Opening Date: 2/21/18
Opening Time: 1:00 p.m.
RFP # 2193-18

This Addendum No.2 is being issued to change Blueprints:

See attached.

All project requirements, except for those that are specifically added or modified by this Addendum, shall remain in full effect.

Eugene H. Watts

END OF ADDENDUM NO. 2

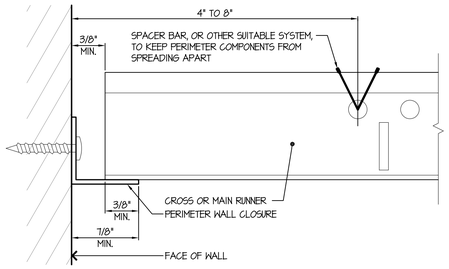

5 TYPICAL PERIMETER CEILING GRID - SEISMIC DETAIL

TREATMENT OF CROSS RUNNERS, MAIN RUNNERS, AND WALL CLOSURES AT TERMINAL ENDS

SCALE: NTS

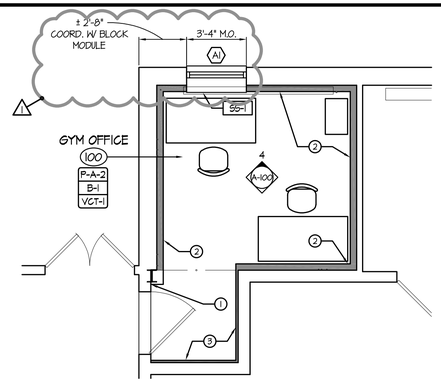

2 GYM OFFICE CONSTRUCTION PLAN

SCALE: 1/4" = 1'-0"

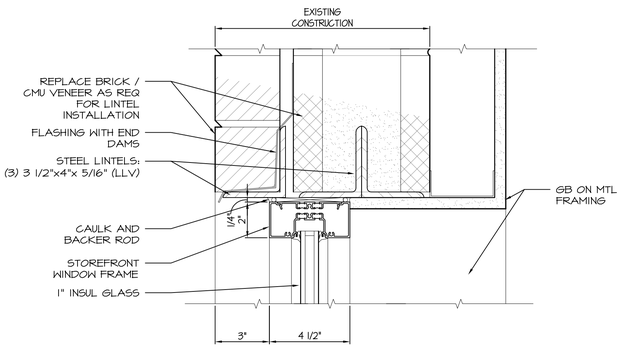

8 STOREFRONT WINDOW HEAD DETAIL

SCALE: 1/4" = 1'-0"

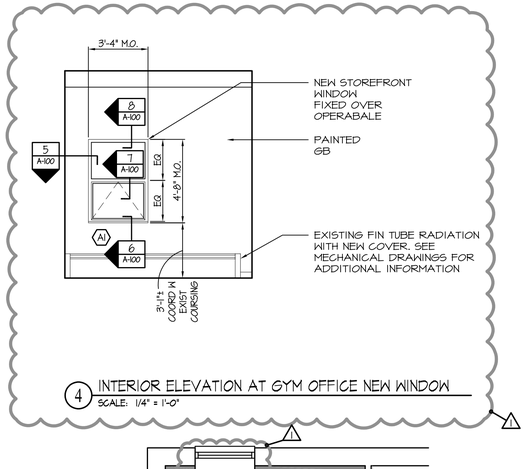

4 INTERIOR ELEVATION AT GYM OFFICE NEW WINDOW

SCALE: 1/4" = 1'-0"

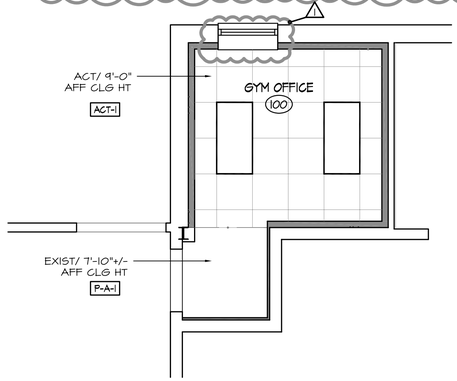

3 GYM OFFICE RCP

SCALE: 1/4" = 1'-0"

RCP KEY NOTES

1. NEW 2x2 ACT WHERE SHOWN.
2. PAINT EXIST GONC CEILING.
3. NEW 2x4 RECESSED LIGHT FIXTURES.
4. REFER TO MEP DRAWINGS FOR ADDITIONAL MECHANICAL AND ELECTRICAL SCOPE.

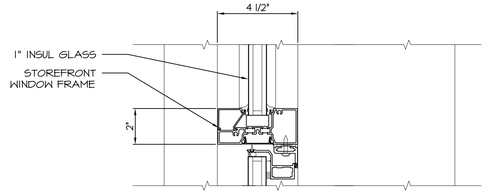

7 STOREFRONT WINDOW MULLION DETAIL

SCALE: 1/4" = 1'-0"

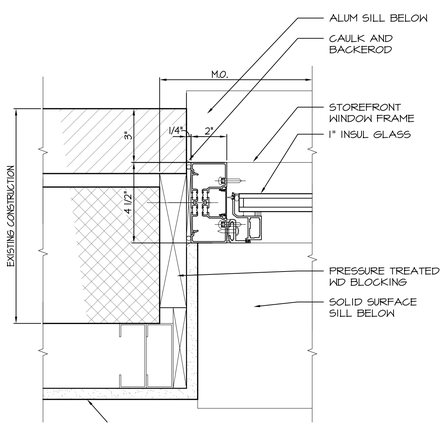

8 STOREFRONT WINDOW JAMB DETAIL

SCALE: 1/4" = 1'-0"

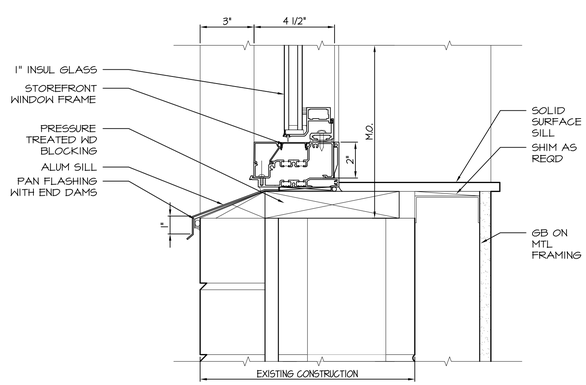

6 STOREFRONT WINDOW SILL DETAIL

SCALE: 1/4" = 1'-0"

GENERAL CEILING NOTES

1. CEILING TO BE ACT-1, ARMSTRONG, SCHOOL ZONE AS SPECIFIED
2. ALL PERIMETER TILES THAT MUST BE CUT SHALL BE TEGULARIZED TO MATCH FACTORY CUT AS REQUIRED FOR TILE TO LAY LEVEL.
3. SEE ELECTRICAL DRAWING FOR ALL LIGHTING SPECIFICATIONS, EMERGENCY LIGHTING LOCATIONS AND DESIGNATIONS AND OTHER ELECTRICAL INFORMATION.
4. SEE MECHANICAL DRAWINGS FOR ALL HVAC DETAILS LOCATIONS AND SPECIFICATIONS.
5. ALL CEILING HEIGHTS SHALL BE AS NOTED ON CEILING PLAN.
6. CEILING INSTALLED PER SEISMIC REQUIREMENTS. SEE DETAIL 5/A-100.

CONSTRUCTION KEY NOTES NOTES

1. HOLD BACK GB FURRING FROM EXISTING DOOR FRAME.
2. FURR-OUT EXISTING CMU / CONC WALLS WITH (1) LAYER OF 5/8" GB ON 3 5/8" MTL STUDS TO 6" ABOVE ACT CEILING.
3. FURR-OUT EXISTING CMU / CONC WALLS WITH (1) LAYER OF 5/8" GB ON 1 1/2" MTL STUDS TO UNDERSIDE OF EXISTING CEILING.

FINISH LEGEND

P-A -1 PAINT
MANF: SHERMIN WILLIAMS
COLOR: CEILING WHITE

P-A -2 PAINT
MANF: SHERMIN WILLIAMS
COLOR: TBD

B-1 WALL BASE
MANF: JOHNSONITE
COLOR / SIZE: BLACK, 4" COVE

VCT-1 VCT
MANF: TARKETT
STYLE: AZROCK VCT
COLOR / SIZE: TBD, 12X12

S6-1 SOLID SURFACE
MANF: CORIAN
COLOR: TBD / GROUP B

ACT-1 ACOUSTICAL CEILING TILE
MANF: ARMSTRONG
TILE: 2X2 SCHOOL ZONE SQ LAY-IN FINE FISSURED HUMIGUARD PLUS
GRID: 15/16 PRELUDE

GENERAL FINISH NOTES

1. PAINTING SCHEDULE: ALL PAINTING SHALL BE AS INDICATED BY PLAN, NOTES, AND FINISH LEGEND. WALLS, GYP. BD. SURFACES AND AND OTHER PAINTED SURFACES - (LATEX - EGGSHELL FINISH)
2. PROVIDE TRANSITION STRIP AT ALL FLOORING TRANSITIONS.
3. ALL ROOMS WITH VCT SHALL HAVE VCT INSTALLED RUNNING IN ONE DIRECTION. DIRECTION SHALL BE PARALLEL TO LONG DIMENSION OF ROOM U.O.N.
4. ALL VCT FLOORS TO RECEIVE 2 COATS OF A HIGH GRADE COMMERCIAL FLOOR POLISH & AS RECOMMENDED BY MANUFACTURER.
5. ALL NON ACT CEILINGS & SOFFITS TO BE PAINTED CEILING WHITE.
6. FINISH PLANS SHALL BE USED IN CONJUNCTION WITH ELEVATIONS AND DETAIL PLANS. SHOULD THERE BE A DISCREPANCY BETWEEN INFORMATION GIVEN, CONTRACTOR SHALL CONTACT ARCHITECT FOR CLARIFICATION.
7. RUBBER BASE TO BE COVE BASE INSTALLATION FOR ALL RESILIENT FLOORING AREAS THAT CALL FOR RUBBER BASE TO BE USED.

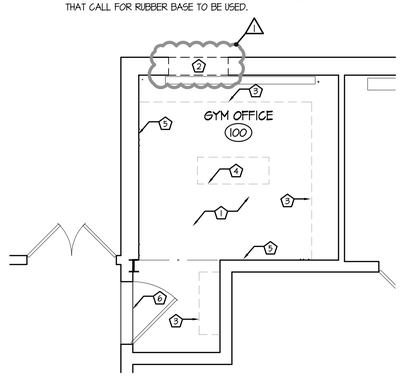

1 GYM OFFICE DEMOLITION PLAN

SCALE: 1/4" = 1'-0"

DEMOLITION NOTES

1. REMOVE ALL EXISTING WALL MOUNTED DEVICES, SEE MEP DRAWING FOR ADDITIONAL INFO

DEMOLITION KEY NOTES

1. REMOVE CARPETING, CLEAN, SCRAPE AND PREP SLAB FOR NEW FLOOR FINISH.
2. DEMOLISH PORTION OF EXTERIOR WALL FOR NEW WINDOW INSTALLATION.
3. DEMOLISH WALL MOUNTED WOOD SHELVING AND BOOKCASE.
4. REMOVE PENDANT LIGHT FIXTURE.
5. REMOVE WALL MOUNTED BULLETIN BOARDS AND SAVE FOR REINSTALLATION.
6. EXISTING THRESHOLD TO REMAIN.

ANTINOZZI ASSOCIATES
ARCHITECTURE & INTERIORS

COPYRIGHT 2016 BY:
ANTINOZZI ASSOCIATES, P.C.

271 Fairfield Avenue
Bridgeport, Connecticut 06604
Tel: (203) 377-1300
Fax: (203) 378-3002

301 Merritt 7
Norwalk, Connecticut 06851
Tel: (203) 956-5460 www.antinozzi.com

These documents have been prepared specifically for this project. Reproduction or other use of these documents is prohibited without the approval of the Architect.

CERTIFICATION

REVISIONS:

	DATE	DESCRIPTION
2	4-22-16	ISSUE FOR BID
1	2-8-18	REVISE WINDOW LOCATION

GREENWICH PUBLIC SCHOOLS

NORTH STREET SCHOOL
GYMNASIUM OFFICE RENOVATIONS
381 NORTH STREET
GREENWICH, CONNECTICUT 06830

DRAWING TITLE:

DEMOLITION PLAN
CONSTRUCTION PLAN
CEILING PLAN
ELEVATIONS
DETAILS

SCALE:	DRAWN BY:	REVIEWED BY:
AS NOTED	JR & CM	PAL

DRAWING NO.

A-100

DATE:	JOB NUMBER:
22 APRIL 2016	16024

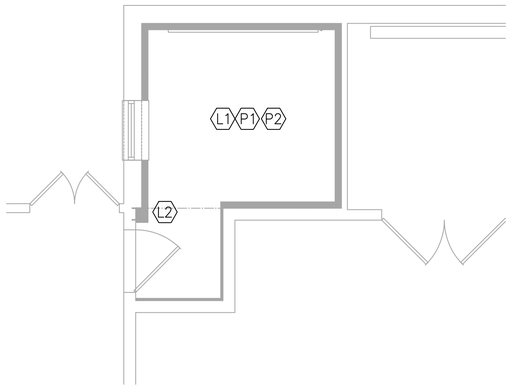

1 ELECTRICAL DEMOLITION PLAN
SCALE: 1/4"=1'-0"

KEYED PLAN LIGHTING DEMOLITION NOTES

L1 ALL EXISTING LIGHT FIXTURES IN CONTRACT AREA SHALL BE DISCONNECTED AND REMOVED. MAINTAIN EXISTING WIRING AND CIRCUITING IN CEILING AND UTILIZE FOR CONNECTION TO NEW LIGHTING FIXTURES. WHERE THE REMOVAL OF THESE ITEMS DISRUPTS EXISTING WIRING THAT IS TO REMAIN, THE CONTRACTOR SHALL PROVIDE AND INSTALL JUNCTION BOXES AND OTHER DEVICES REQUIRED FOR BYPASS CONNECTIONS NECESSARY TO MAKE CIRCUITS AFFECTED CONTINUOUS AND READY FOR OPERATION.

L2 DISCONNECT AND REMOVE EXISTING LIGHT SWITCH(ES). REPLACE WITH NEW LIGHTING CONTROLS.

KEYED PLAN POWER DEMOLITION NOTES

P1 ALL EXISTING POWER AND TEL/DATA OUTLETS SHALL BE REMOVED. MAINTAIN EXISTING CIRCUIT WIRING FOR FUTURE RE-USE. RE-CIRCUIT ADJACENT ROOM'S DEVICES AS REQUIRED TO MAINTAIN CIRCUIT CONTINUITY. RECONNECT AND RE-ESTABLISH SERVICE. COORDINATE IN FIELD.

P2 REMOVE ALL OTHER WALL MOUNTED ELECTRICAL AND FIRE ALARM DEVICE TO ACCOMMODATE NEW WALLS FURRED-OUT GYPSUM.

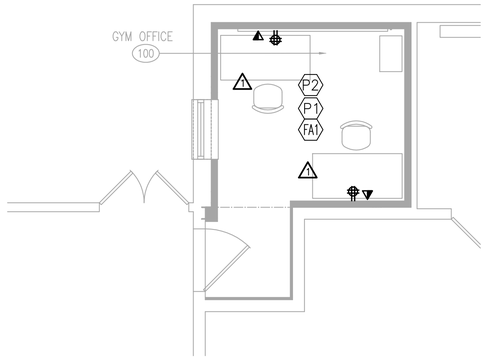

3 ELECTRICAL POWER PLAN
SCALE: 1/4"=1'-0"

KEYED PLAN POWER NOTES

1

P1 PROVIDE NEW RECEPTACLES AND DATA OUTLETS AS INDICATED AND CONNECT TO EXISTING CIRCUITS MADE AVAILABLE DURING DEMOLITION, UNLESS OTHERWISE NOTED. COORDINATE IN FIELD.

P2 RE-INSTALL ALL OTHER WALL MOUNTED ELECTRICAL AND FIRE ALARM DEVICES ON NEW FURRED-OUT GYPSUM WALL. PROVIDE ADDITIONAL JUNCTION BOXES AND WIRING AS REQUIRED.

KEYED PLAN FIRE ALARM NOTES:

FA1 EXISTING CEILING MOUNTED SMOKE DETECTOR SHALL BE REMOVED AND REINSTALLED ON NEW CEILING. RECONNECT TO EXISTING WIRING. COORDINATE IN FIELD WITH FIRE ALARM VENDOR.

MAINTAIN EXISTING FIRE ALARM SYSTEM DEVICES AND WIRING IN AREAS NOT PART OF ALTERATION. IF INTERRUPTED, RECONNECT AS REQUIRED AND RE-ESTABLISH SERVICE.

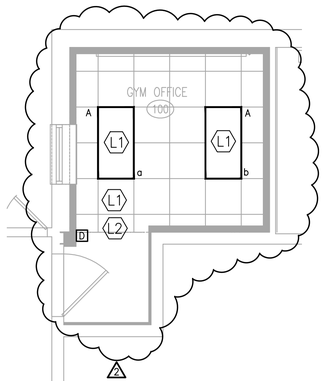

2 ELECTRICAL LIGHTING PLAN
SCALE: 1/4"=1'-0"

PROVIDE NEW FIN TUBE RADIATION COVER OVER EXISTING BARE ELEMENT. ENCLOSURE SHALL BE CONTINUOUS WALL-TO-WALL WITH ALL NECESSARY SPLICES. PROVIDE END CAPS, VALVE ACCESS DOOR AND FULL LENGTH OUTLET DAMPERS W/ OPERATORS. INSTALLATION SHALL BE MADE BY PARTIAL BACKPLATE ATTACHED TO BUILDING STRUCTURE. PROVIDE PRODUCTS BY STERLING; VERSA LINE, MODEL JVB-S, 18GA. STEEL WITH SLOPED TOP, 5 ⅞" DEEP x 14" HIGH. FINISH SHALL BE BAKED ENAMEL IN COLOR FROM MANUFACTURER'S STANDARD CHART AS SELECTED BY ARCHITECT.

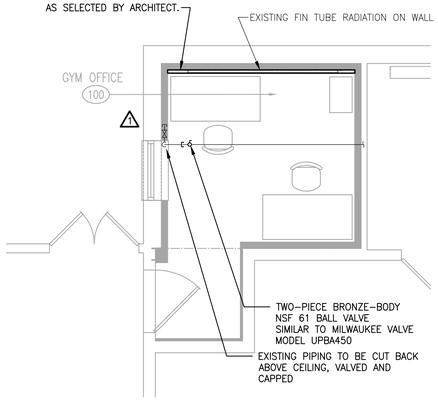

4 MECHANICAL PLAN
SCALE: 1/4"=1'-0"

KEYED PLAN LIGHTING NOTES

2

L1 CONNECT NEW LIGHTING FIXTURES TO EXISTING CIRCUITING AND NEW STANDALONE 0-10V VACANCY SENSOR/DIMMER AS MANUFACTURED BY EATON MODEL #VSW-P-010-W. SEE DETAIL THIS DRAWING. NEW TYPE 'A' LIGHTING FIXTURE SHALL BE 2X4 LED, AS MANUFACTURED BY DAY-BRITE #2EVG48L835-4-D-UNV, WITH 0-10V DIM OR APPROVED EQUAL. COORDINATE IN FIELD.

L2 REMOVE EXISTING SWITCHES. PROVIDE NEW SENSOR/DIMMER. SEE DETAIL THIS DRAWING.

2

Wiring Diagrams

Single-Pole Wiring Diagram
FLR, LED

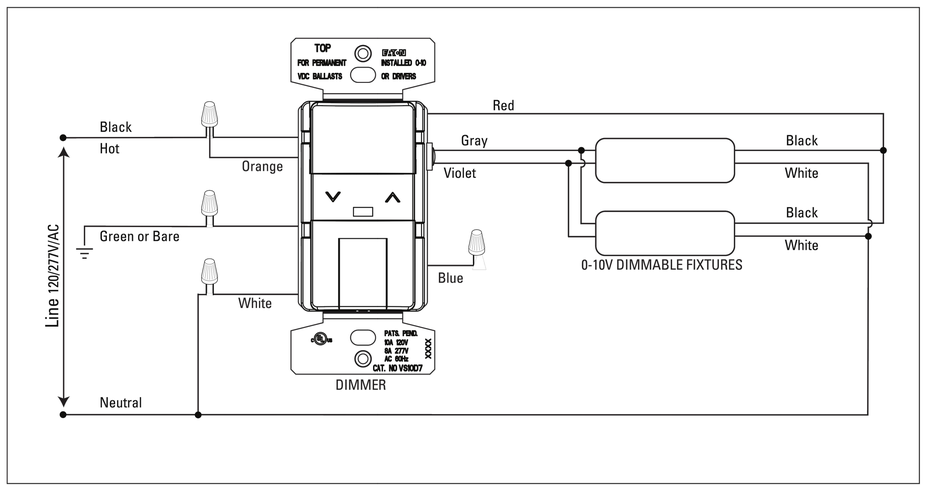

ANTINOZZI ASSOCIATES
ARCHITECTURE & INTERIORS
AKF
750 East Main Street, Suite 501
Stamford, CT 06902
T: 203.323.4333 F: 203.323.2999
BOSTON / MIDDLEBURY, MINNEAPOLIS / NEW YORK
PHILADELPHIA / PRINCETON / PUERTO / STAMFORD
ENGINEERING - ANALYSIS & TESTING - BUILDING MANAGEMENT SYSTEMS - CONTROLS/BMS
COST CONSULTING - COMMISSIONING - OPERATIONS - ENERGY & SUSTAINABILITY
PROTECTION / ENVIRONMENT / ROOFING CONSULTATION - SITE OBSERVATIONS
www.AKFGroup.com

COPYRIGHT 2016 BY:
ANTINOZZI ASSOCIATES, P.C.
271 Fairfield Avenue
Bridgeport, Connecticut 06604
Tel: (203) 377-1300
Fax: (203) 378-3002

301 Merritt 7
Norwalk, Connecticut 06851
Tel: (203) 956-5460 www.antinozzi.com

These documents have been prepared specifically for this project. Reproduction or other use of these documents is prohibited without the approval of the Architect.

CERTIFICATION:

REVISIONS:

	DATE	DESCRIPTION
	04-22-16	ISSUED FOR BID
1	05-23-16	ADDENDUM
2	02-08-18	ADDENDUM

GREENWICH PUBLIC SCHOOLS
NORTH STREET SCHOOL
GYMNASIUM OFFICE RENOVATIONS
381 NORTH STREET
GREENWICH, CONNECTICUT 06830

DRAWING TITLE:
FLOOR PLANS-
DEMOLITION, LIGHTING,
POWER & MECHANICAL

SCALE:	DRAWN BY:	REVIEWED BY:
AS NOTED	AKF	AKF

DRAWING NO.
M/E-100

DATE:	JOB NUMBER:
22 APRIL 2016	S160009-000