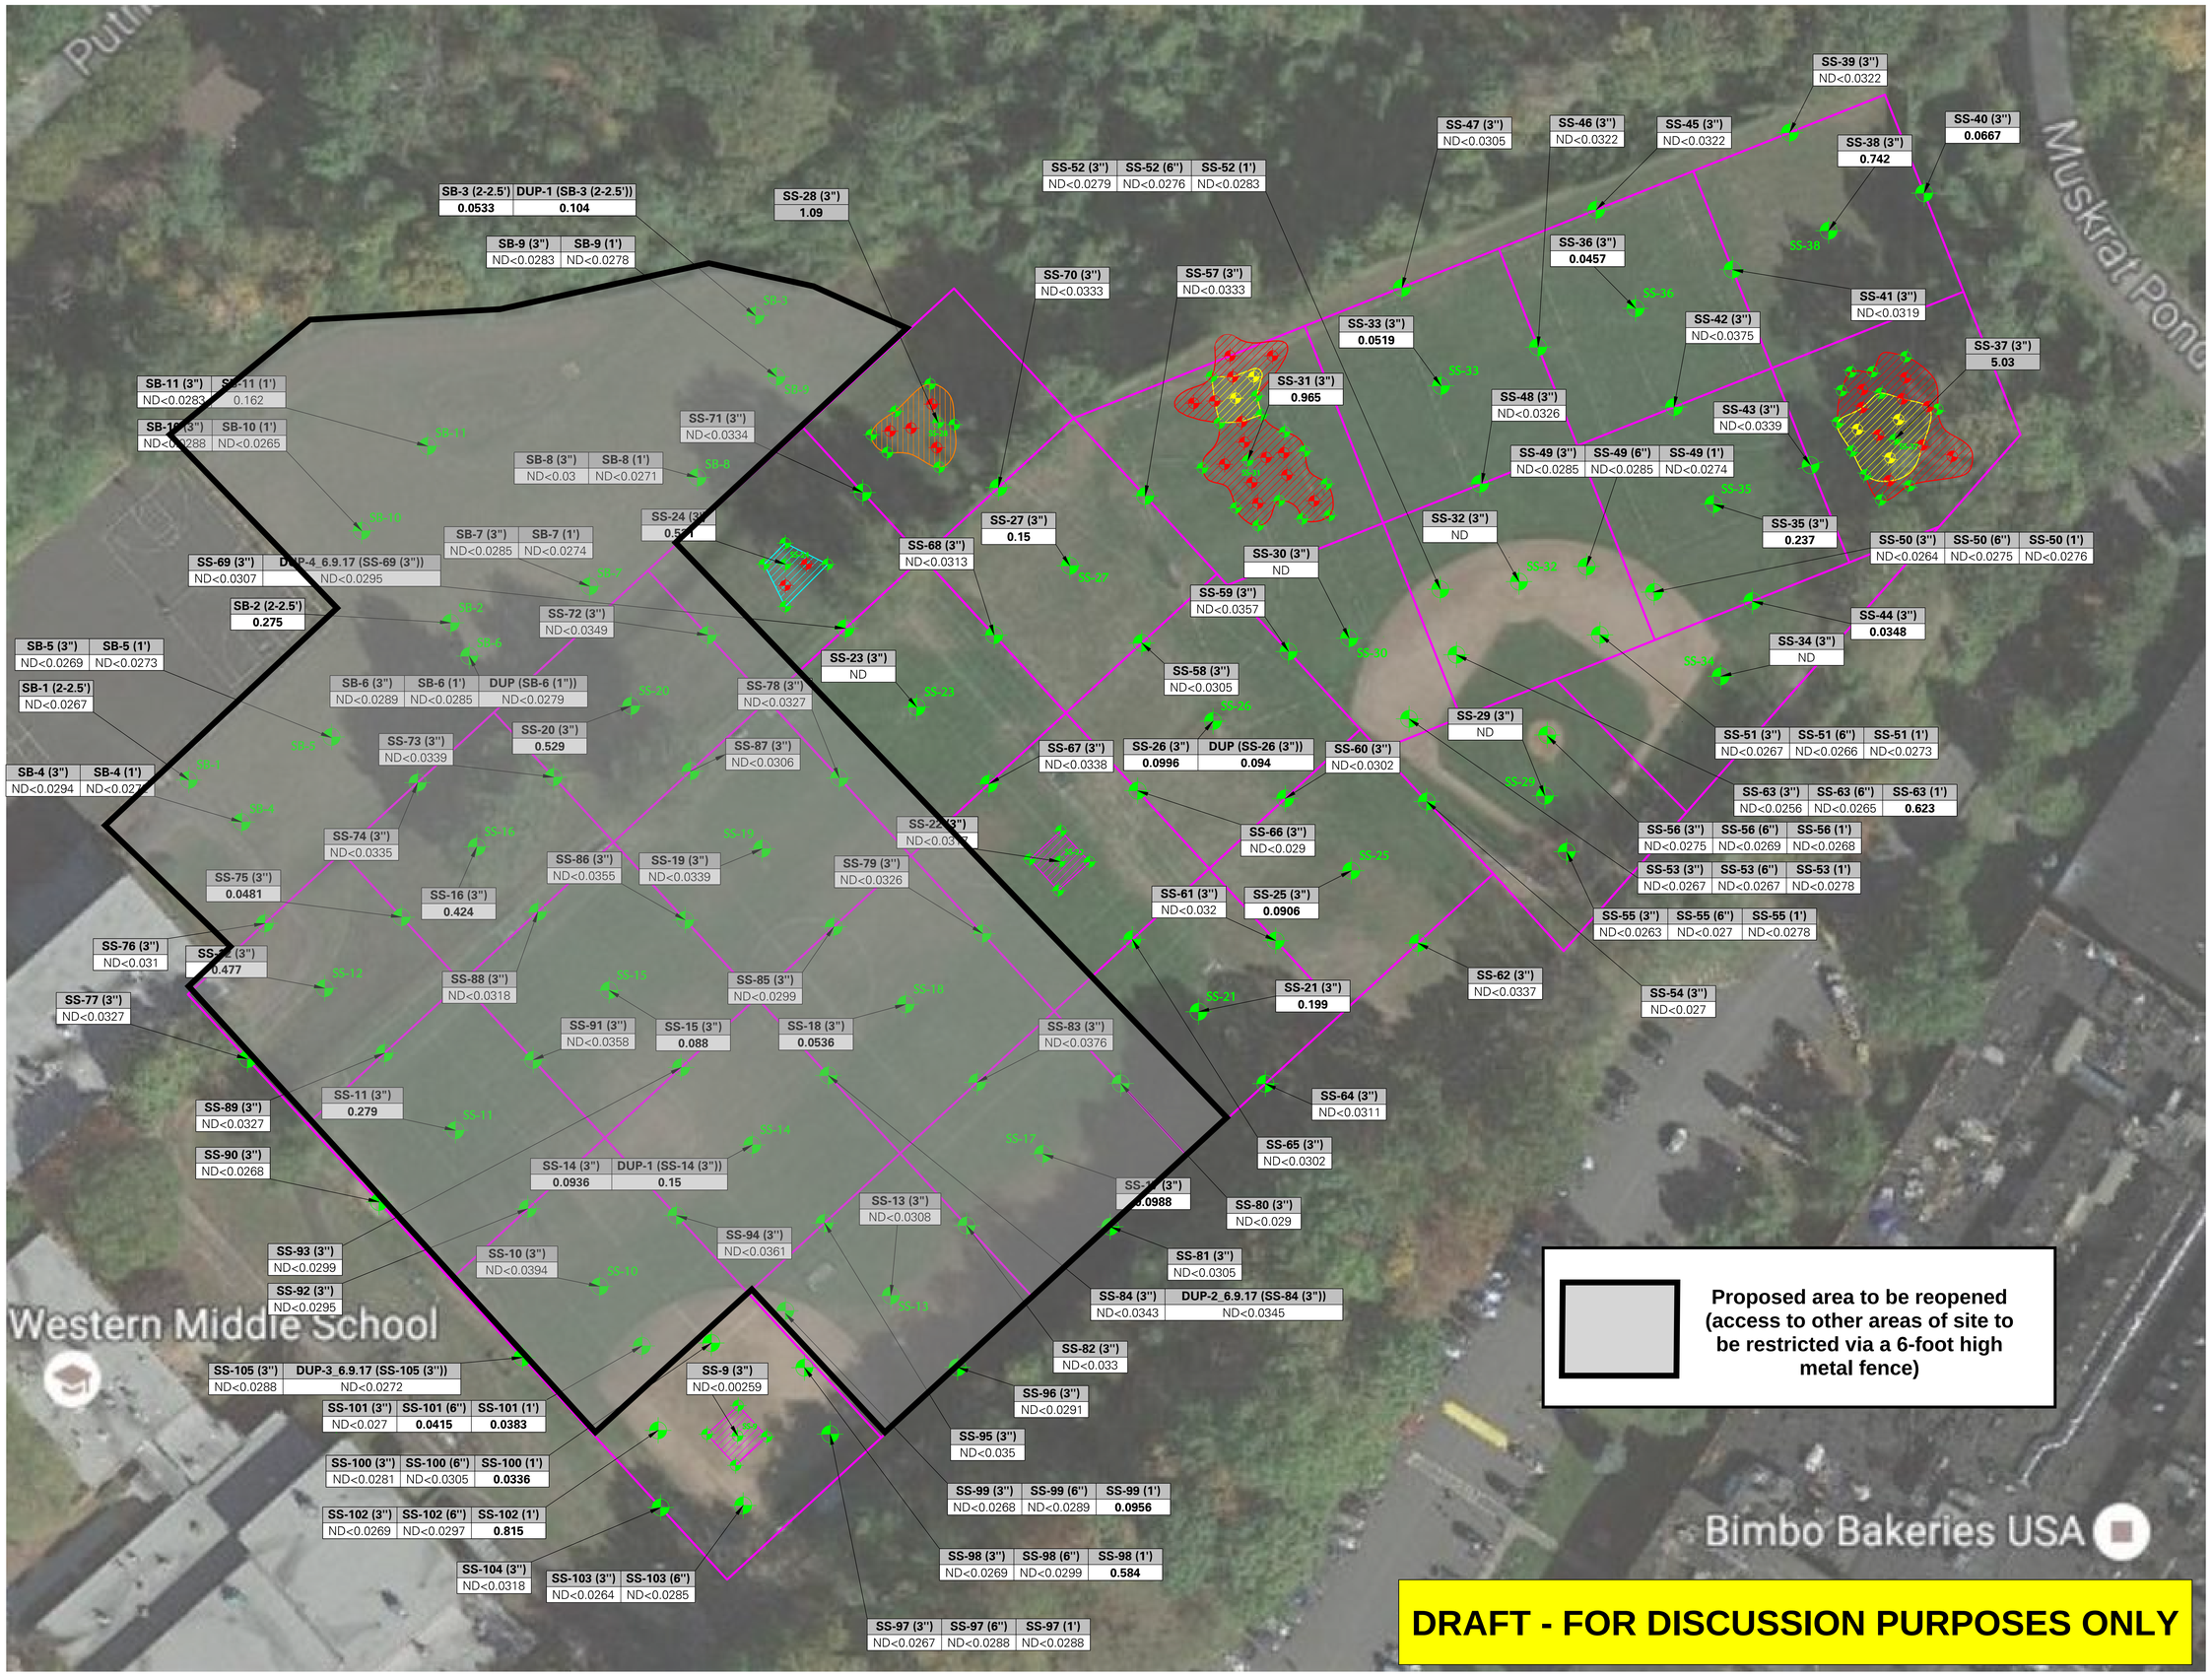

LEGEND

- SOIL BORING LOCATIONS WITH ND EXCEEDANCE FOR PCBs
- SOIL BORING LOCATION WITH EXCEEDANCE OF THE RDEC OF 1 MG/KG FOR PCBs
- SOIL BORING LOCATION WITH EXCEEDANCE OF SEH (15 MG/KG) AND TSCA THRESHOLD FOR HAZARDOUS WASTE (50 MG/KG) FOR PCBs
- SEH PCB EXCEEDANCE APPROXIMATE EXCAVATION AREA
- TSCA PCB EXCEEDANCE APPROXIMATE EXCAVATION AREA
- TSCA PCB AND LEAD EXCEEDANCE APPROXIMATE EXCAVATION AREA
- LEAD EXCEEDANCE APPROXIMATE EXCAVATION AREA
- CHLORDANE EXCEEDANCE APPROXIMATE EXCAVATION AREA

NOTES

1. THE TOXIC SUBSTANCES CONTROL ACT (TSCA) ADDRESSES THE PRODUCTION, IMPORTATION, USE, AND DISPOSAL OF SPECIFIC CHEMICALS INCLUDING POLYCHLORINATED BIPHENYLS (PCBS), ASBESTOS, RADON AND LEAD-BASED PAINT.
2. RDEC = RESIDENTIAL DIRECT EXPOSURE CRITERIA
3. SEH = SIGNIFICANT ENVIRONMENTAL HAZARD (X15 RDEC)
4. HIGHLIGHTED AND BOLD INDICATE AN ECEEDANCE OF THE RESIDENTIAL DIRECT EXPOSURE CRITERIA

Analyte	RDEC (mg/kg)
Total PCBs	1

25 0 5 10 15 20 25
SCALE IN FEET

LANGAN
555 Long Wharf Drive, New Haven, CT 06511
T: 203.562.5771 F: 203.789.6142 www.langan.com
Langan Engineering, Environmental, Surveying and Landscape Architecture, D.P.C. S.A.
Langan Engineering, Environmental, Surveying and Landscape Architecture, D.P.C.
Langan Engineering and Environmental Services, Inc.
Langan CT, Inc.
Langan International LLC
Collectively known as Langan

Project: WESTERN MIDDLE SCHOOL
1 WESTERN JUNIOR HIGHWAY
GREENWICH
FAIRFIELD CONNECTICUT

Drawing Title: PCB ANALYTICAL RESULTS MAP

Project No.	140148201
Date	JULY 2017
Scale	1"=25'
Drawn By	JRF
Checked By	RJW
Submission Date	
Drawing No.	1
Sheet	1 of 2

LANGAN
PROJECT NO. 140148201
SUBMISSION DATE: JULY 2017

Filename: \\langan.com\data\NH\data2\140148201\Cadd Data - 140148201\2D-Design\Files\140148201-Western Middle School_Total PCB Tag Map.dwg Date: 7/17/2017 Time: 16:41 User: hgriesbach Style Table: Langan.stb Layout: TAG MAP